


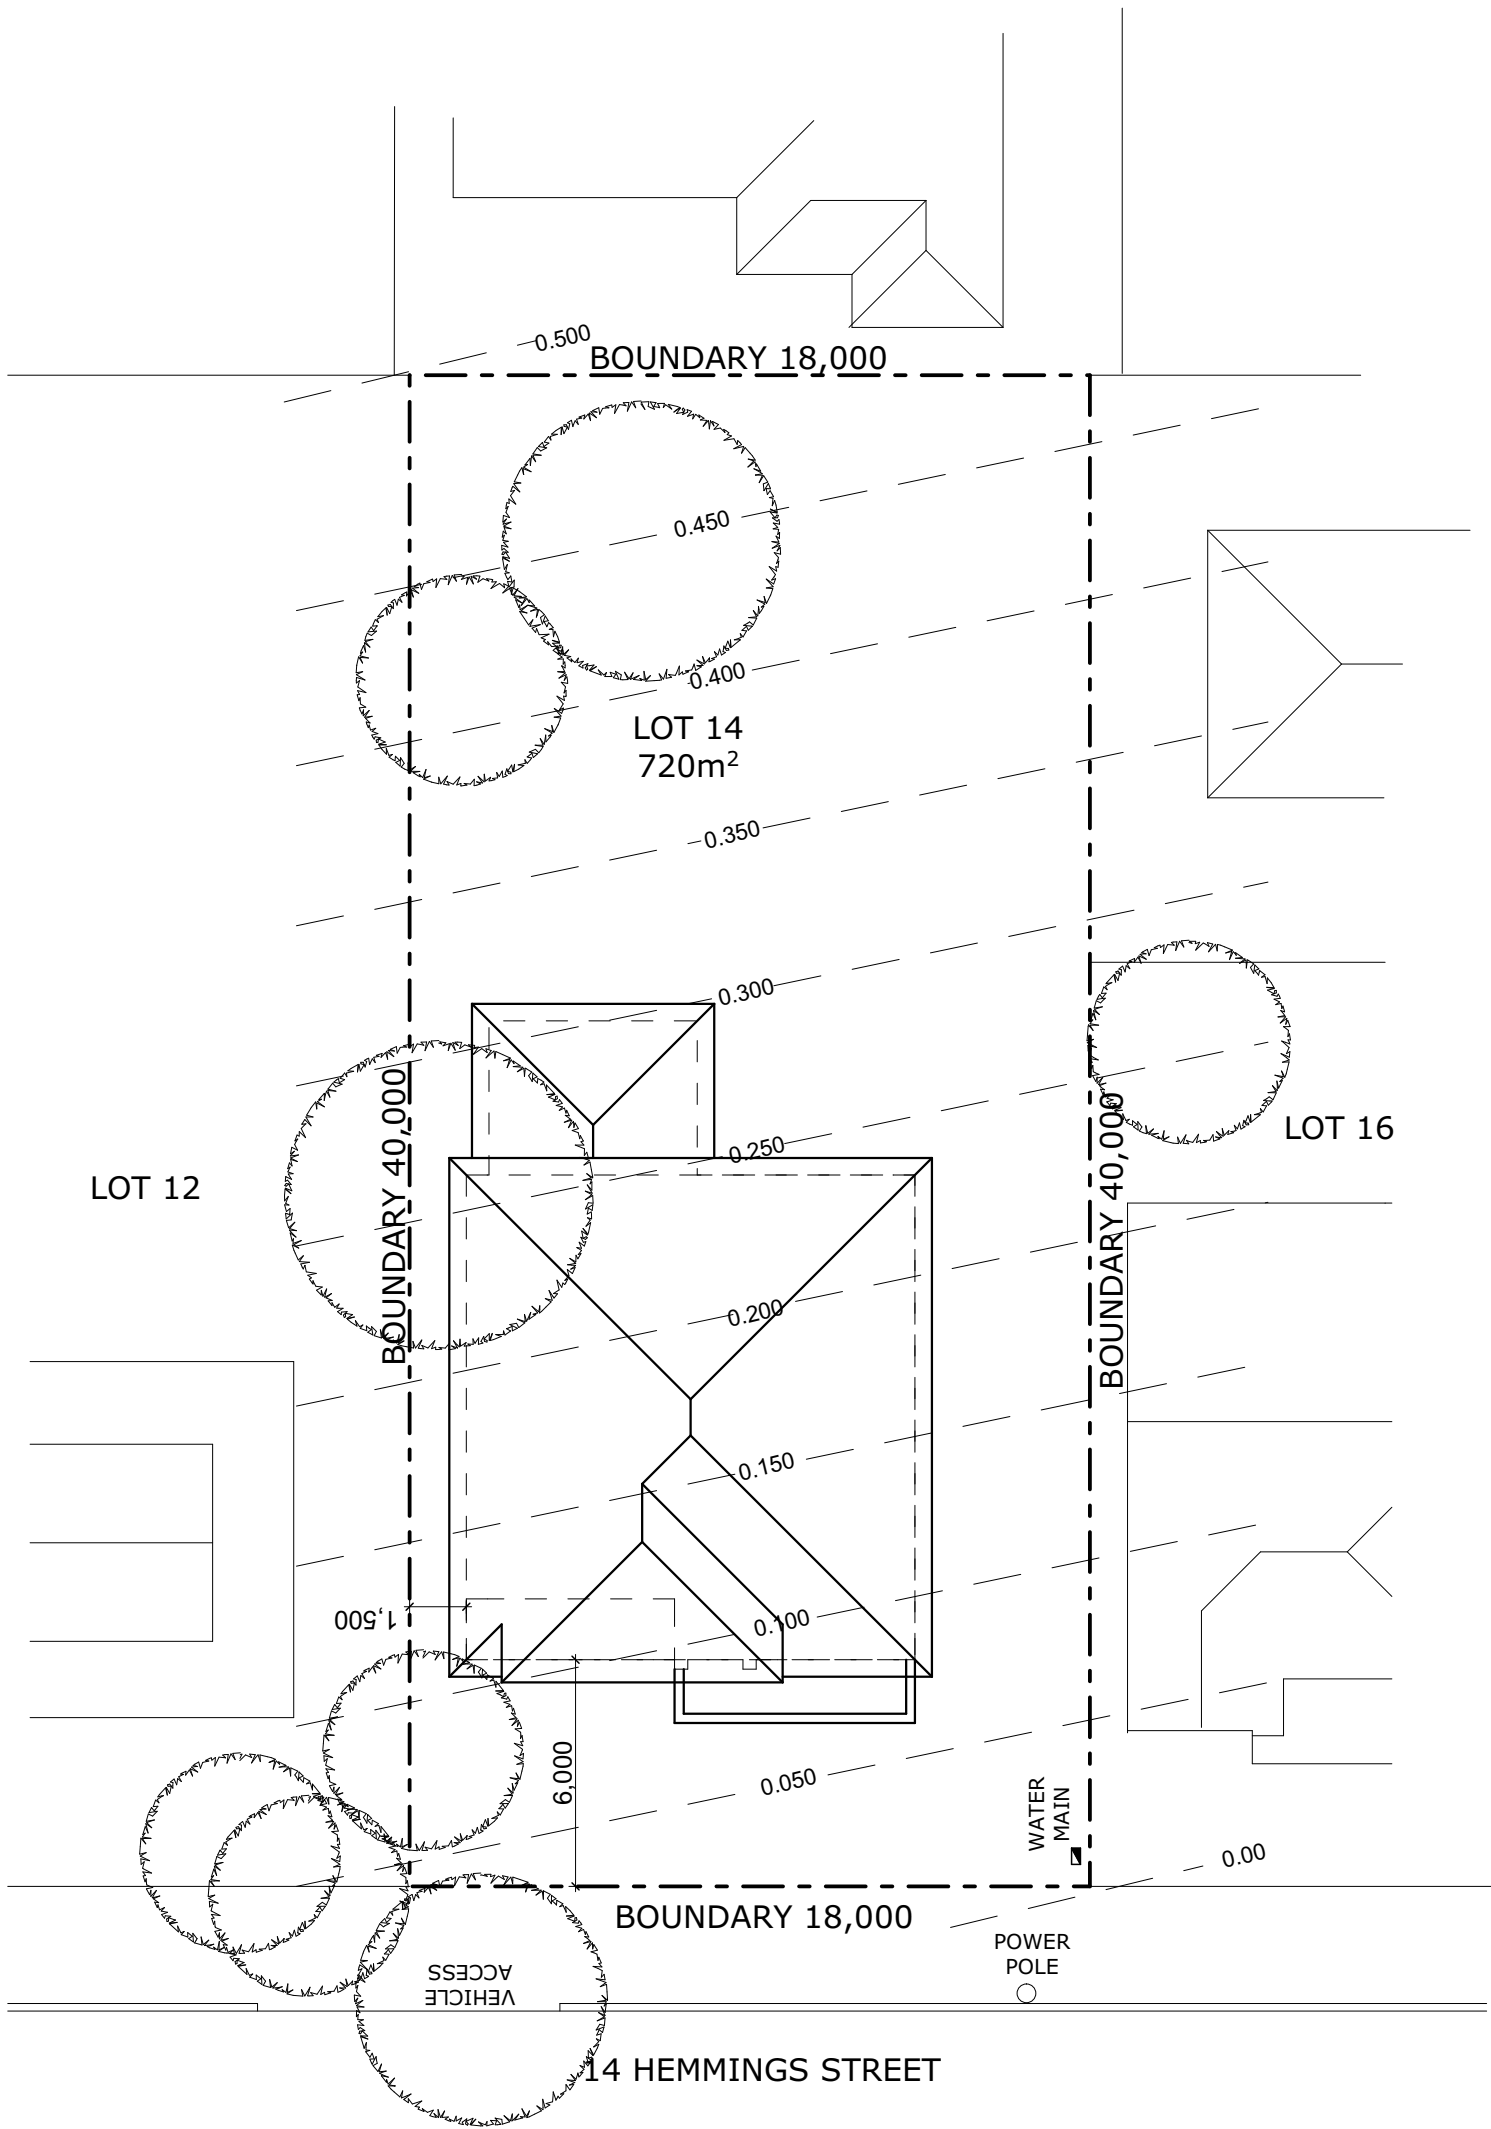

|     |            |                         |
|-----|------------|-------------------------|
|     |            |                         |
| A   | 16/07/2013 | ISSUED FOR DA           |
| B   | 27/08/2013 | ISSUED FOR CC           |
| C   | 02/10/2013 | ISSUED FOR CONSTRUCTION |
| REV | DATE       | DESCRIPTION             |


|  |  |         |                                   |                    |
|--|--|---------|-----------------------------------|--------------------|
|  |  | DRAWING | SITE PLAN                         | SCALE<br>1:200     |
|  |  | CLIENT  | Mr & MRS EDUCATION                | DATE<br>02/07/2013 |
|  |  | ADDRESS | 14 HEMMINGS STREET<br>PENRITH NSW | REV<br>C           |
|  |  |         |                                   |                    |



# FENCE DETAIL 1:50



|     |            |                                               |
|-----|------------|-----------------------------------------------|
| B   | 27/08/2013 | ISSUED FOR CC                                 |
| C   | 02/10/2013 | ISSUED FOR CONSTRUCTION                       |
| D   | 10/10/2013 | AMENDMENT - VEHICLE CROSSING ADDED @4.0m WIDE |
| E   | 16/10/2013 | AMENDMENT - ADDITION OF FRONT BOUNDARY FENCE  |
| F   | 29/10/2013 | AMENDMENT - ADDITION OF POOL AND POOL FENCE   |
| REV | DATE       | DESCRIPTION                                   |

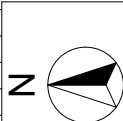

**TAFE**  
Western  
Sydney  
Institute  
**oten**

DRAWING

CLIENT

ADDRESS

SITE PLAN, FENCE DETAIL

## 11.3. MEDICATION

14 HEMMINGS STREET  
PENRITH NSW

SCALE  
1:200, 1:50

|      |            |
|------|------------|
| DATE | 30/07/2013 |
|------|------------|

|     |   |
|-----|---|
| REV | F |
|-----|---|